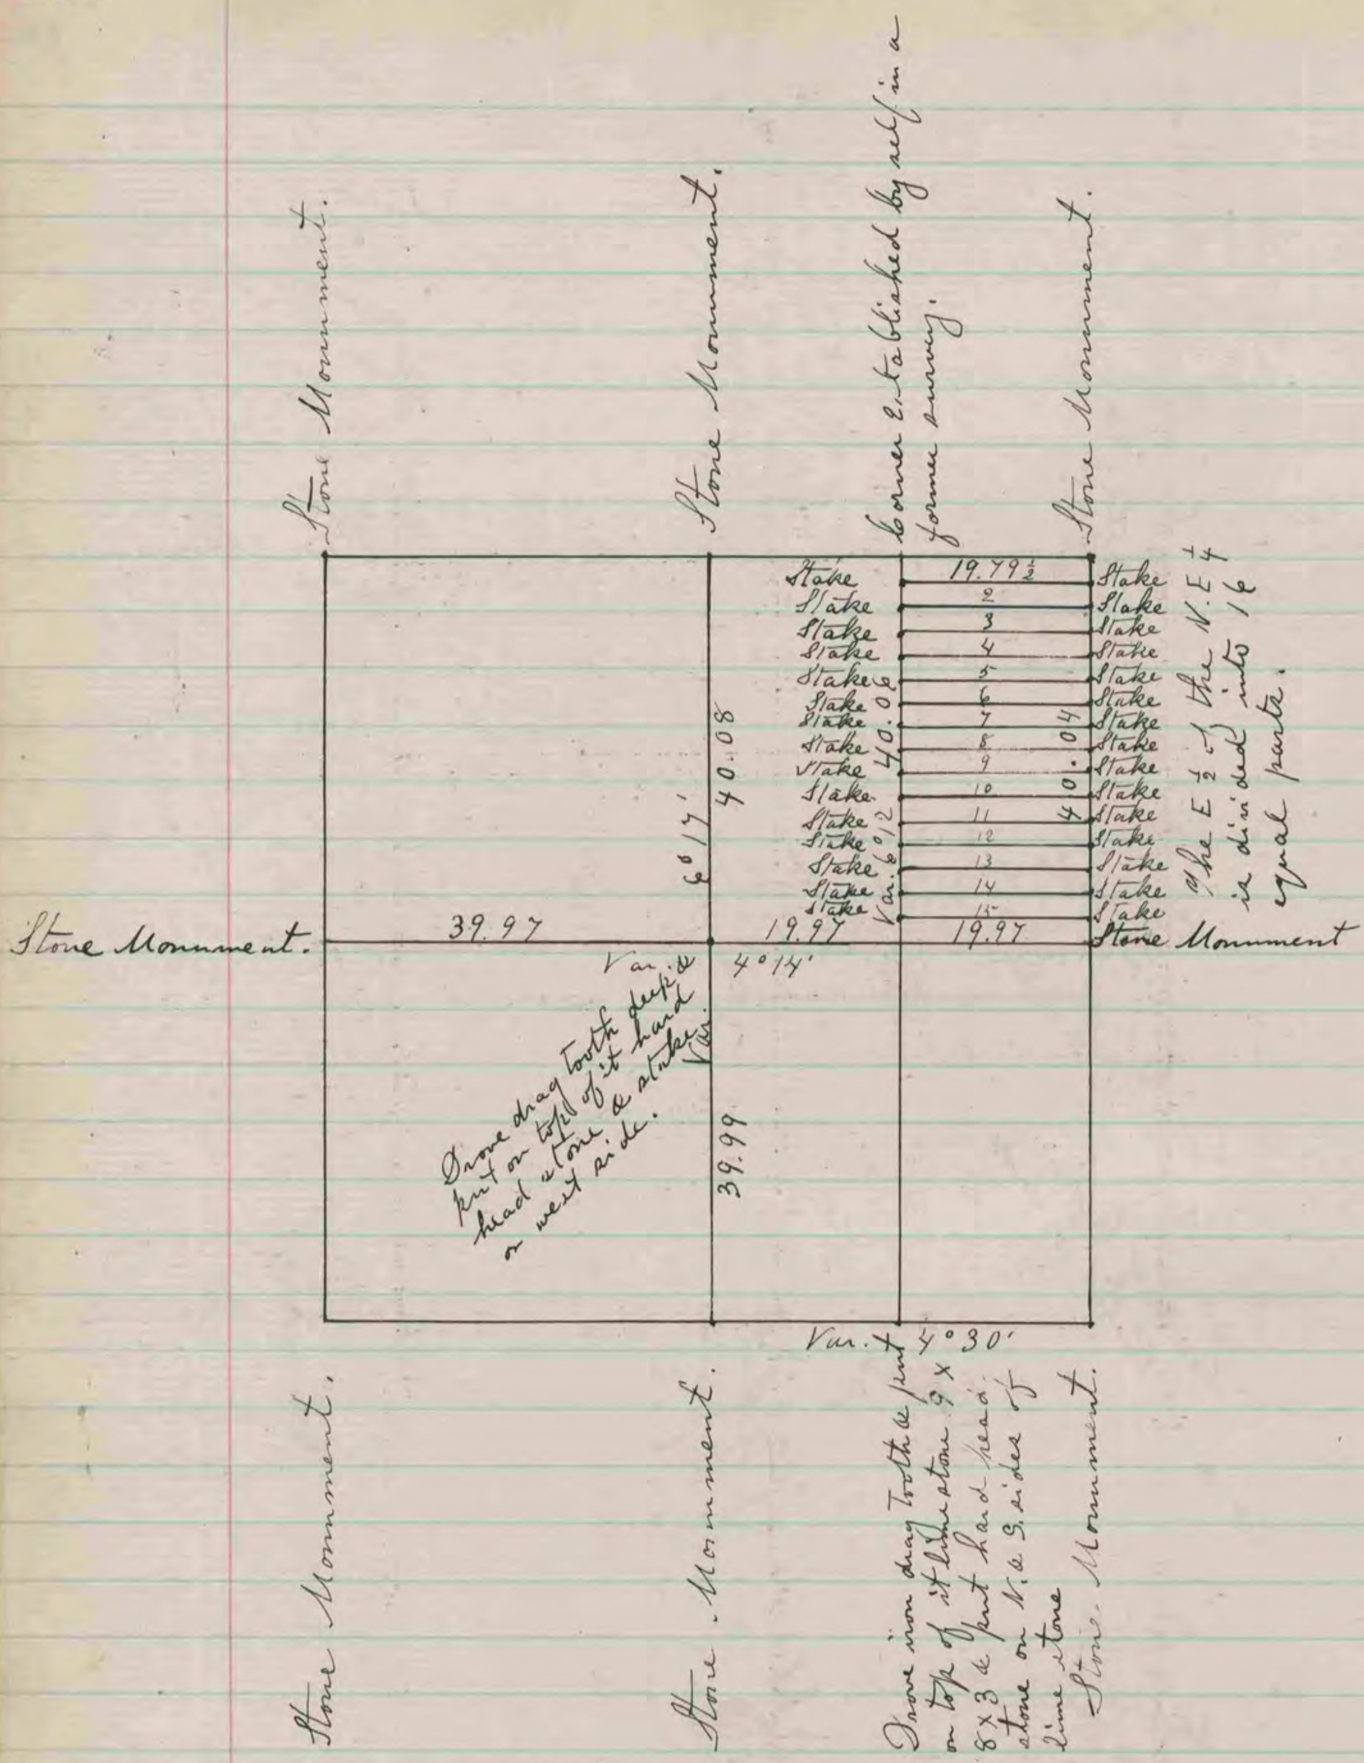

The above is a record and plat of a sur-vey made by me on Section 23- Har-mony November- 15-, 16 17 & 19-1877.

Edward Ruger
County Surveyor,

COUNTY SURVEYOR
RECORD 1859-1906