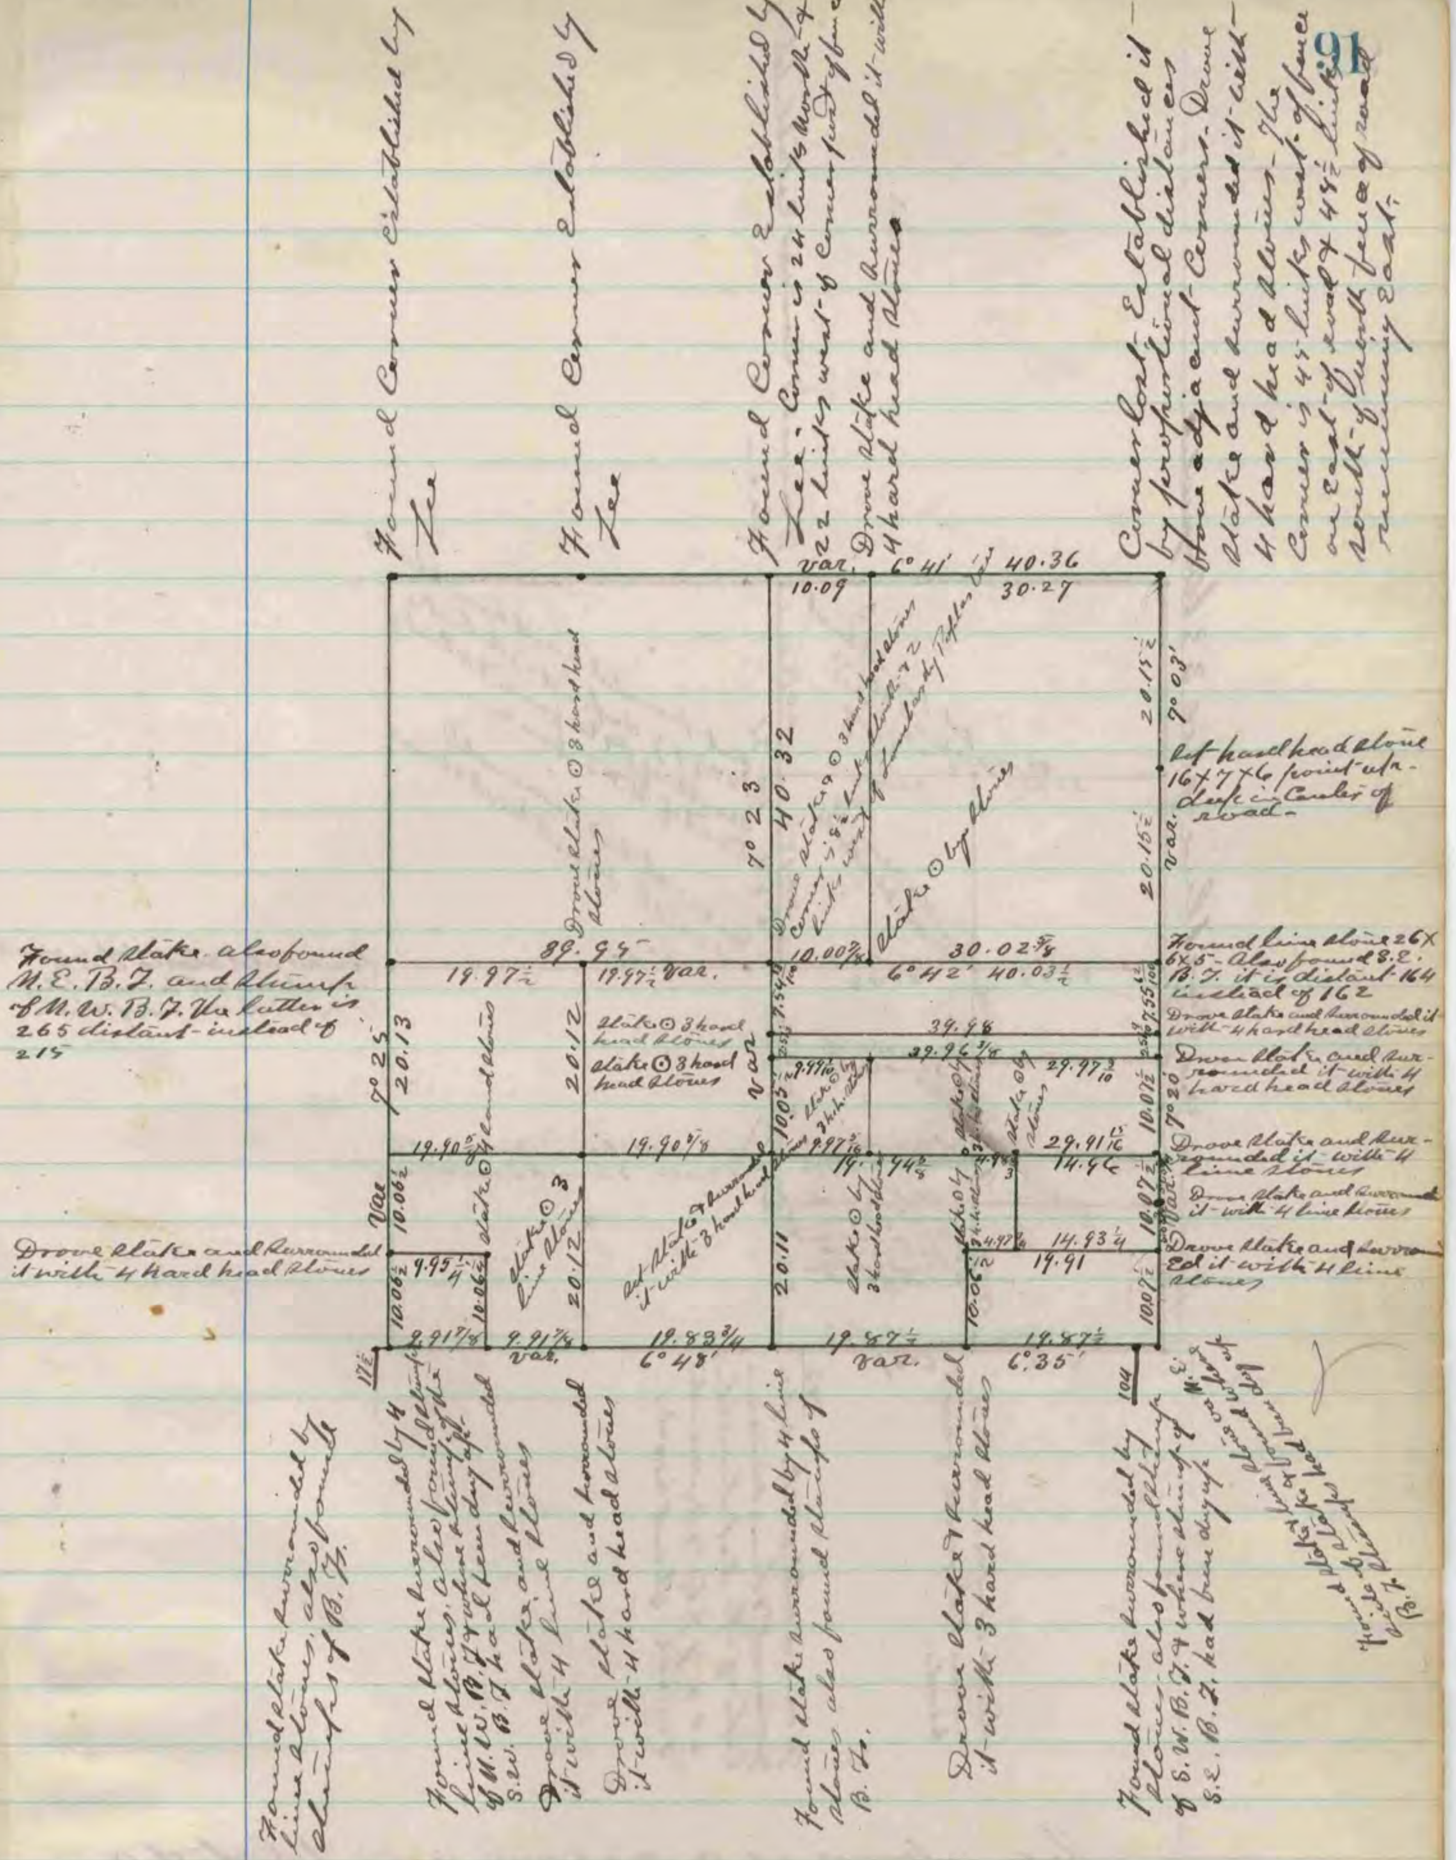


The above is a record and plat of a survey made by me on Section 33 Magnolia May 12-13 & 14- 1874

Edward Reiger

County Surveyor