Property Division Map

Town
of
Janesville

T. 3 N. - R. 12 E.

Section 06 SW

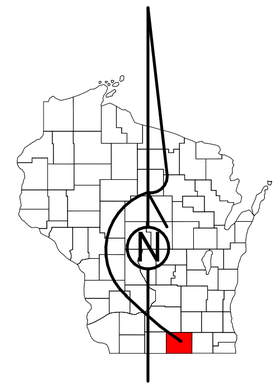

STATE OF WISCONSIN
COUNTY OF ROCK

PREPARED BY

REAL PROPERTY DESCRIPTION
DEPARTMENT

USING

ROCK COUNTY
GEOGRAPHIC INFORMATION SYSTEM

DUPLICATION OF THIS MAP PROHIBITED
WITHOUT THE WRITTEN CONSENT OF THE
REAL PROPERTY DESCRIPTION DEPARTMENT.

THIS MAP WAS PREPARED PURSUANT
TO SECTION 70.09 WIS. STATS.
USING PUBLIC RECORDS. IT IS NOT INTENDED
TO BE A SUBSTITUTE FOR AN
ACTUAL FIELD SURVEY
AND IS ADVISORY ONLY.

DISTANCES SHOWN ON THIS
MAP WERE PRODUCED BY
THE GIS SYSTEM AND ARE
FOR REFERENCE ONLY.
SEE DOCUMENT OF RECORD
FOR ACTUAL DISTANCE.

0 25 50 100 150 200
Feet

- Gap
- Overlap
- City of Janesville
- CSM
- CSMHYDRO
- CSMLOT
- CSMLOTHYDRO
- MFL
- dam
- easement
- hydro
- lots
- parcels
- parcelshydro
- roadrw

See Pages

January 1, 2022

06 SW

06 NW

07 NW

Town of Center

N RIDGE VIEW DR

N VISTA LA

W GRAND VIDERE DR

W GRAND VIDERE CT

N POND VIEW CT

N CTY TK H

Y TK H

CSM 31-226

CSM 23-154

6-8-52.500A
GRAND VIDERE ESTATES
8.23 A

6-8-48K
GURNEY
3.02 A

6-8-52.500A
GRAND VIDERE ESTATES
12.66 A

6-8-48D
ROEHL
WERMELING
1.48 A

6-8-48C
LUGER
5.01 A

6-8-48B
BAUER
BAUER
4.99 A

6-8-48A
RANDY E RUSCH
LONDA R RUSCH
9.99 A

6-8-425.8
MANWELL
MANWELL
4.55 A

6-8-46.1
CAMPO DEL RIO LLC
121.6 A

6-8-52.500A
GRAND VIDERE ESTATES
88.85 A

6-8-52.500A
GRAND VIDERE ESTATES
67.9 A

6-8-52.500B
GRAND VIDERE ESTATES
14.37 A

6-8-50.1
WELLNITZ
WELLNITZ
1.64 A

6-8-50.2
WELCH
1.61 A

6-8-50A
DONNA M WELCH
DENISE L WELLNITZ
31.37 A

6-8-53.2
GERARD J FOX
JOAN A FOX - ETAL
34.89 A

6-8-53.1
FOX
FOX - ETAL
1.5 A

GRAND VIDERE ESTAT