PLAT AND RECORD

357

PG 365 JANESVILLE
EEC 12/16/75
DAB

Blk. 2 of Tillman Park
N.E.¼

Of a Survey on Section 20 T 4 N. R 13 E. of the 4 P. M. in Milton Township

Rock County, Wisconsin, made March the 24, 1938

I hereby certify that the following is a correct record of said survey as made by me.

COUNTY BUILDING
IN CITY OF BELOIT
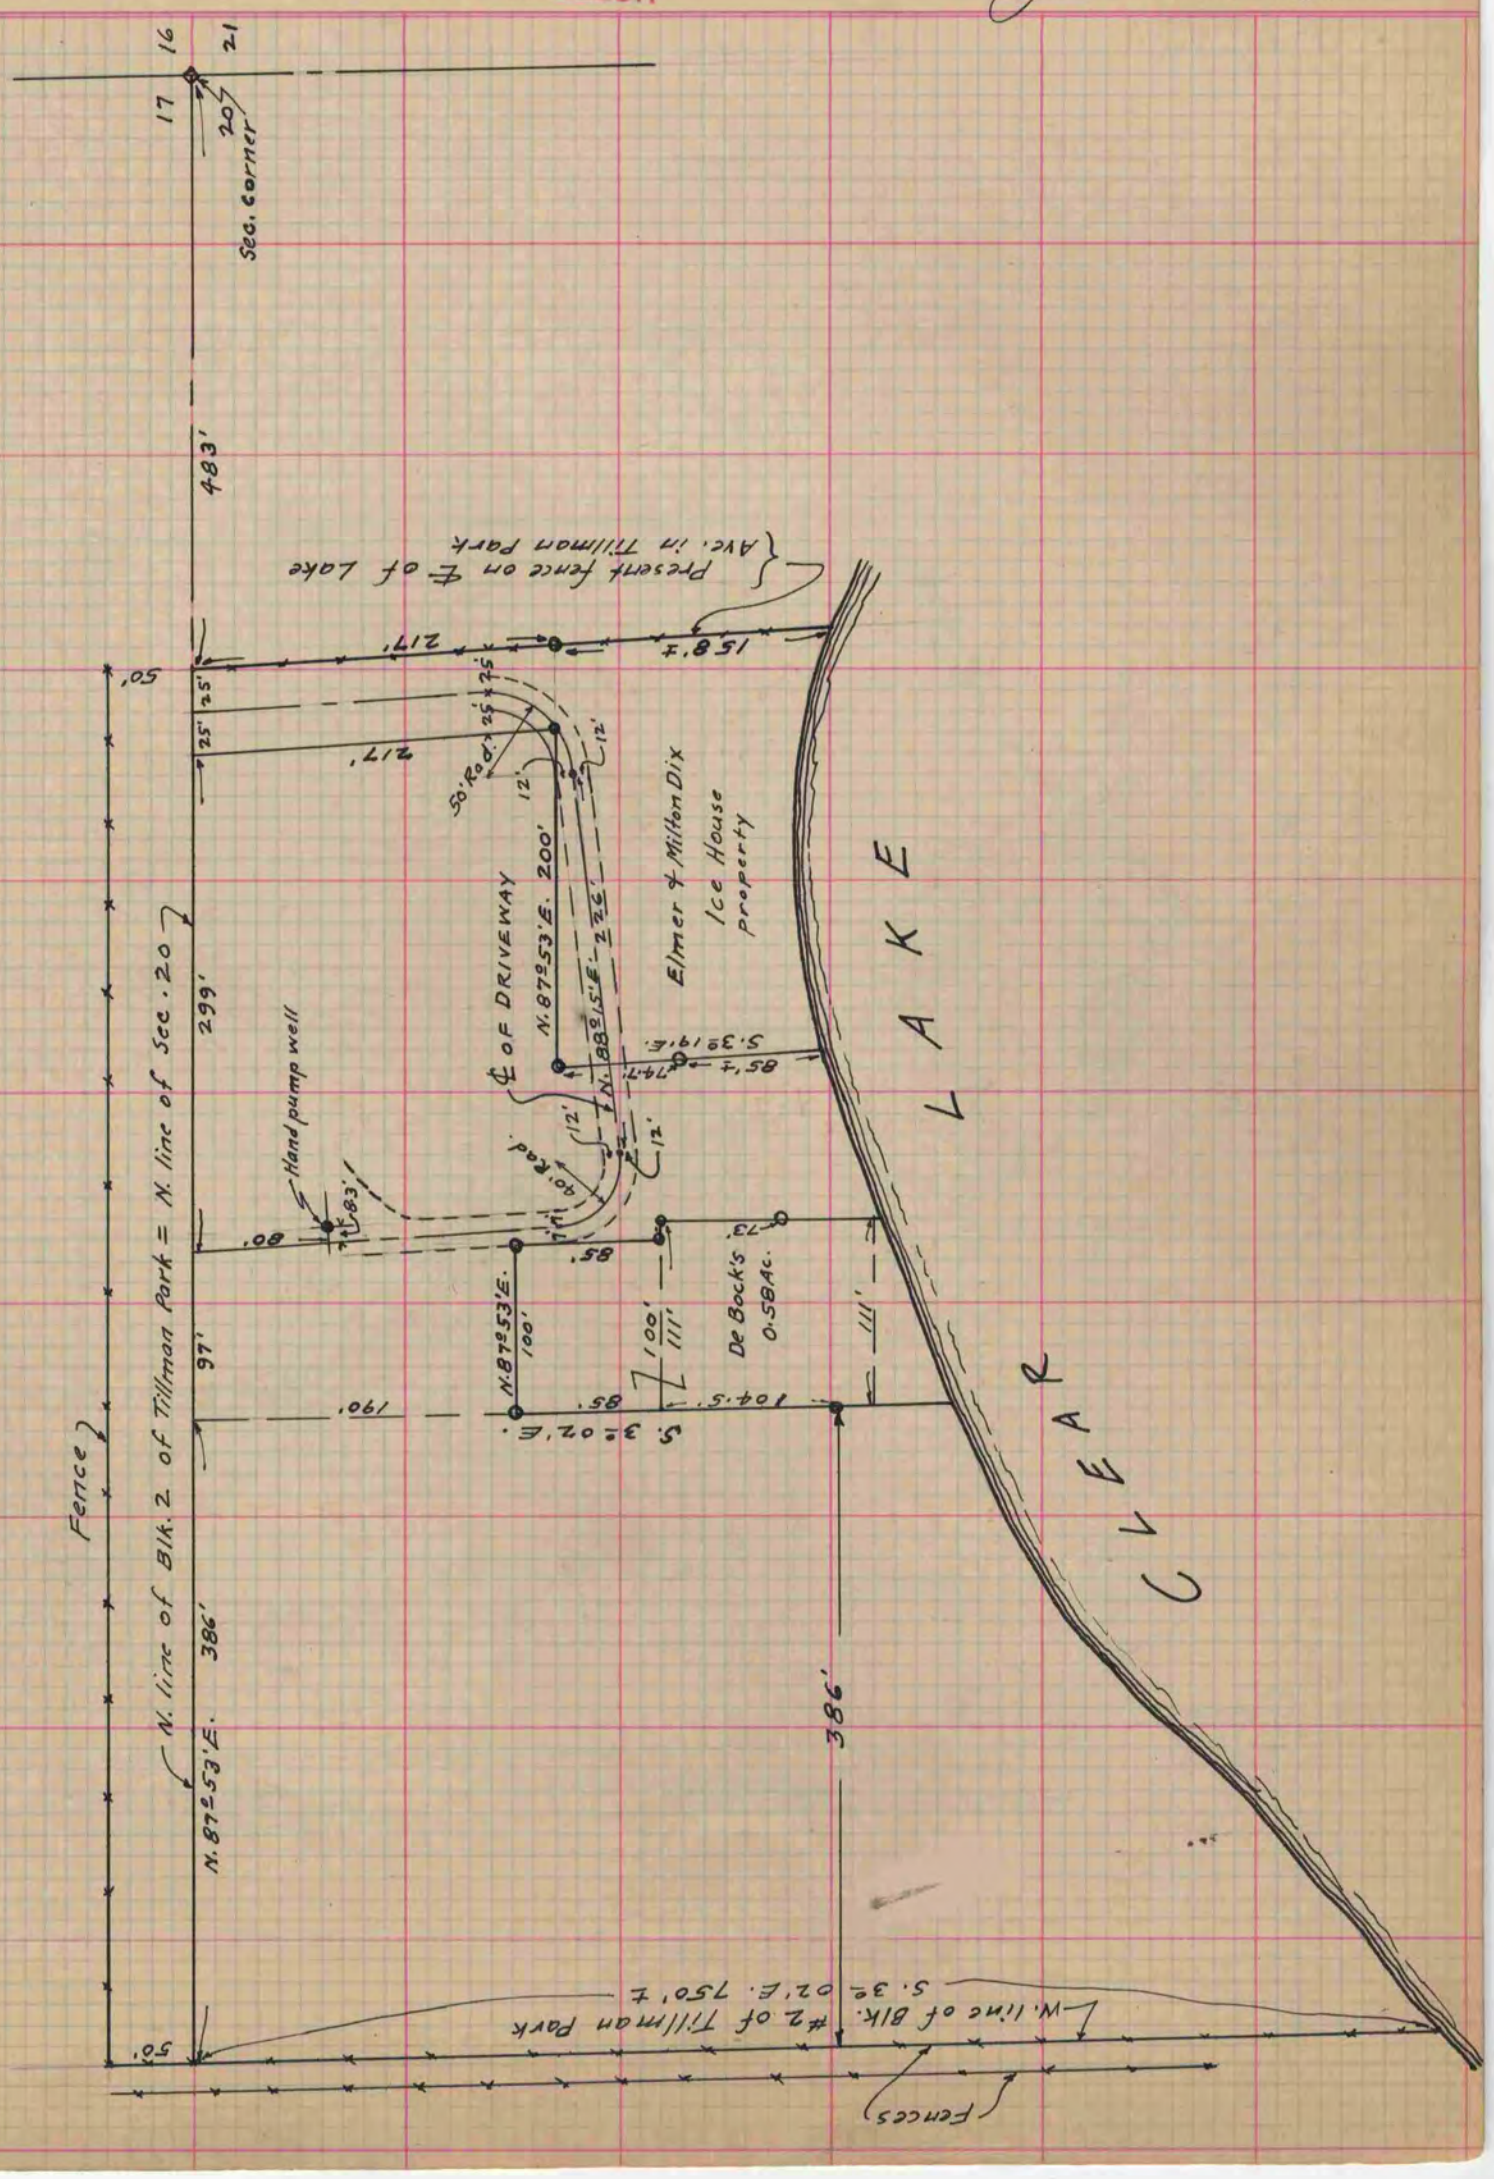
B J Tenney
County Surveyor.