64
V-2
MICROFILMED

PLAT AND RECORD

Of a Survey on Section 3 T 2 R 14 E. of the 4 P. M. in Bradford Township

Rock County, Wisconsin, made May the 17+18 1871

I hereby certify that the following is a correct record of said survey as made by me.

COUNTY BUILDING
CITY OF JANESVILLE

(Signed) Edward Ruger R.H.B. County Surveyor.

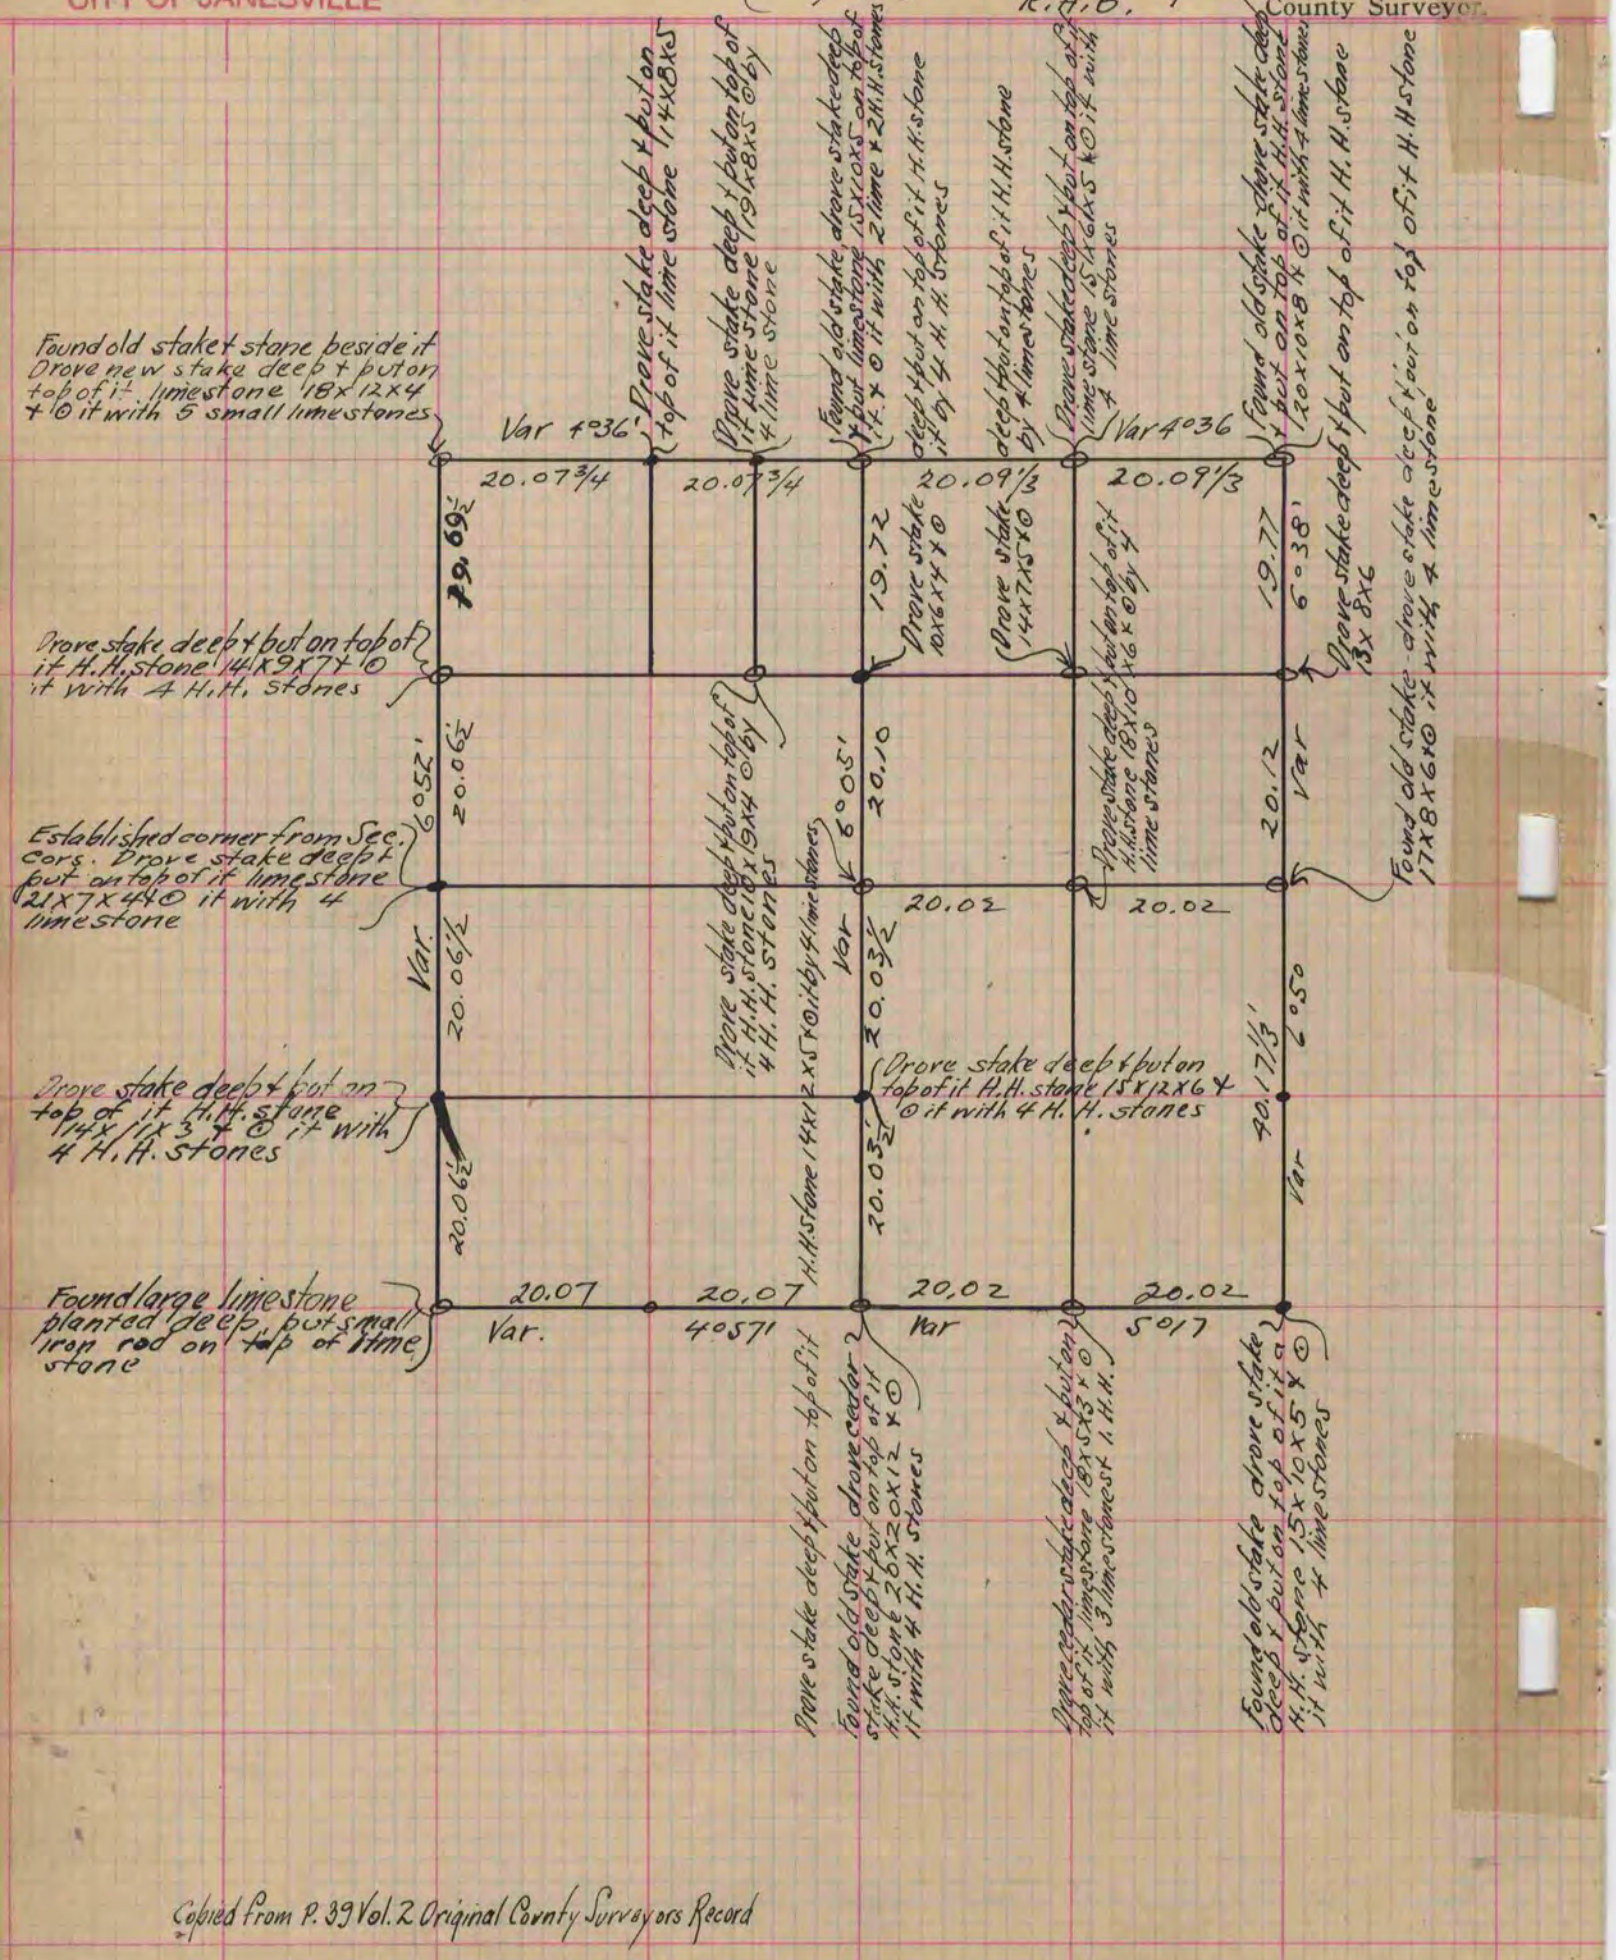

Copied from P. 39 Vol. 2 Original County Surveyors Record