PLAT AND RECORD

263
VOL. 6

Of a Survey on Section 8-11 T 4 R 13 E. of the 4 P. M., in MILTON Township

Rock County, Wisconsin, made APRIL the 22 A. 1982

I hereby certify that the following is a correct record of said survey as made by me.

COUNTY BUILDING
CITY OF JANESVILLE

Donald A. Barnes County Surveyor.

DONALD A. BARNES S-1228 JANESVILLE WI. LAND SURVEYOR
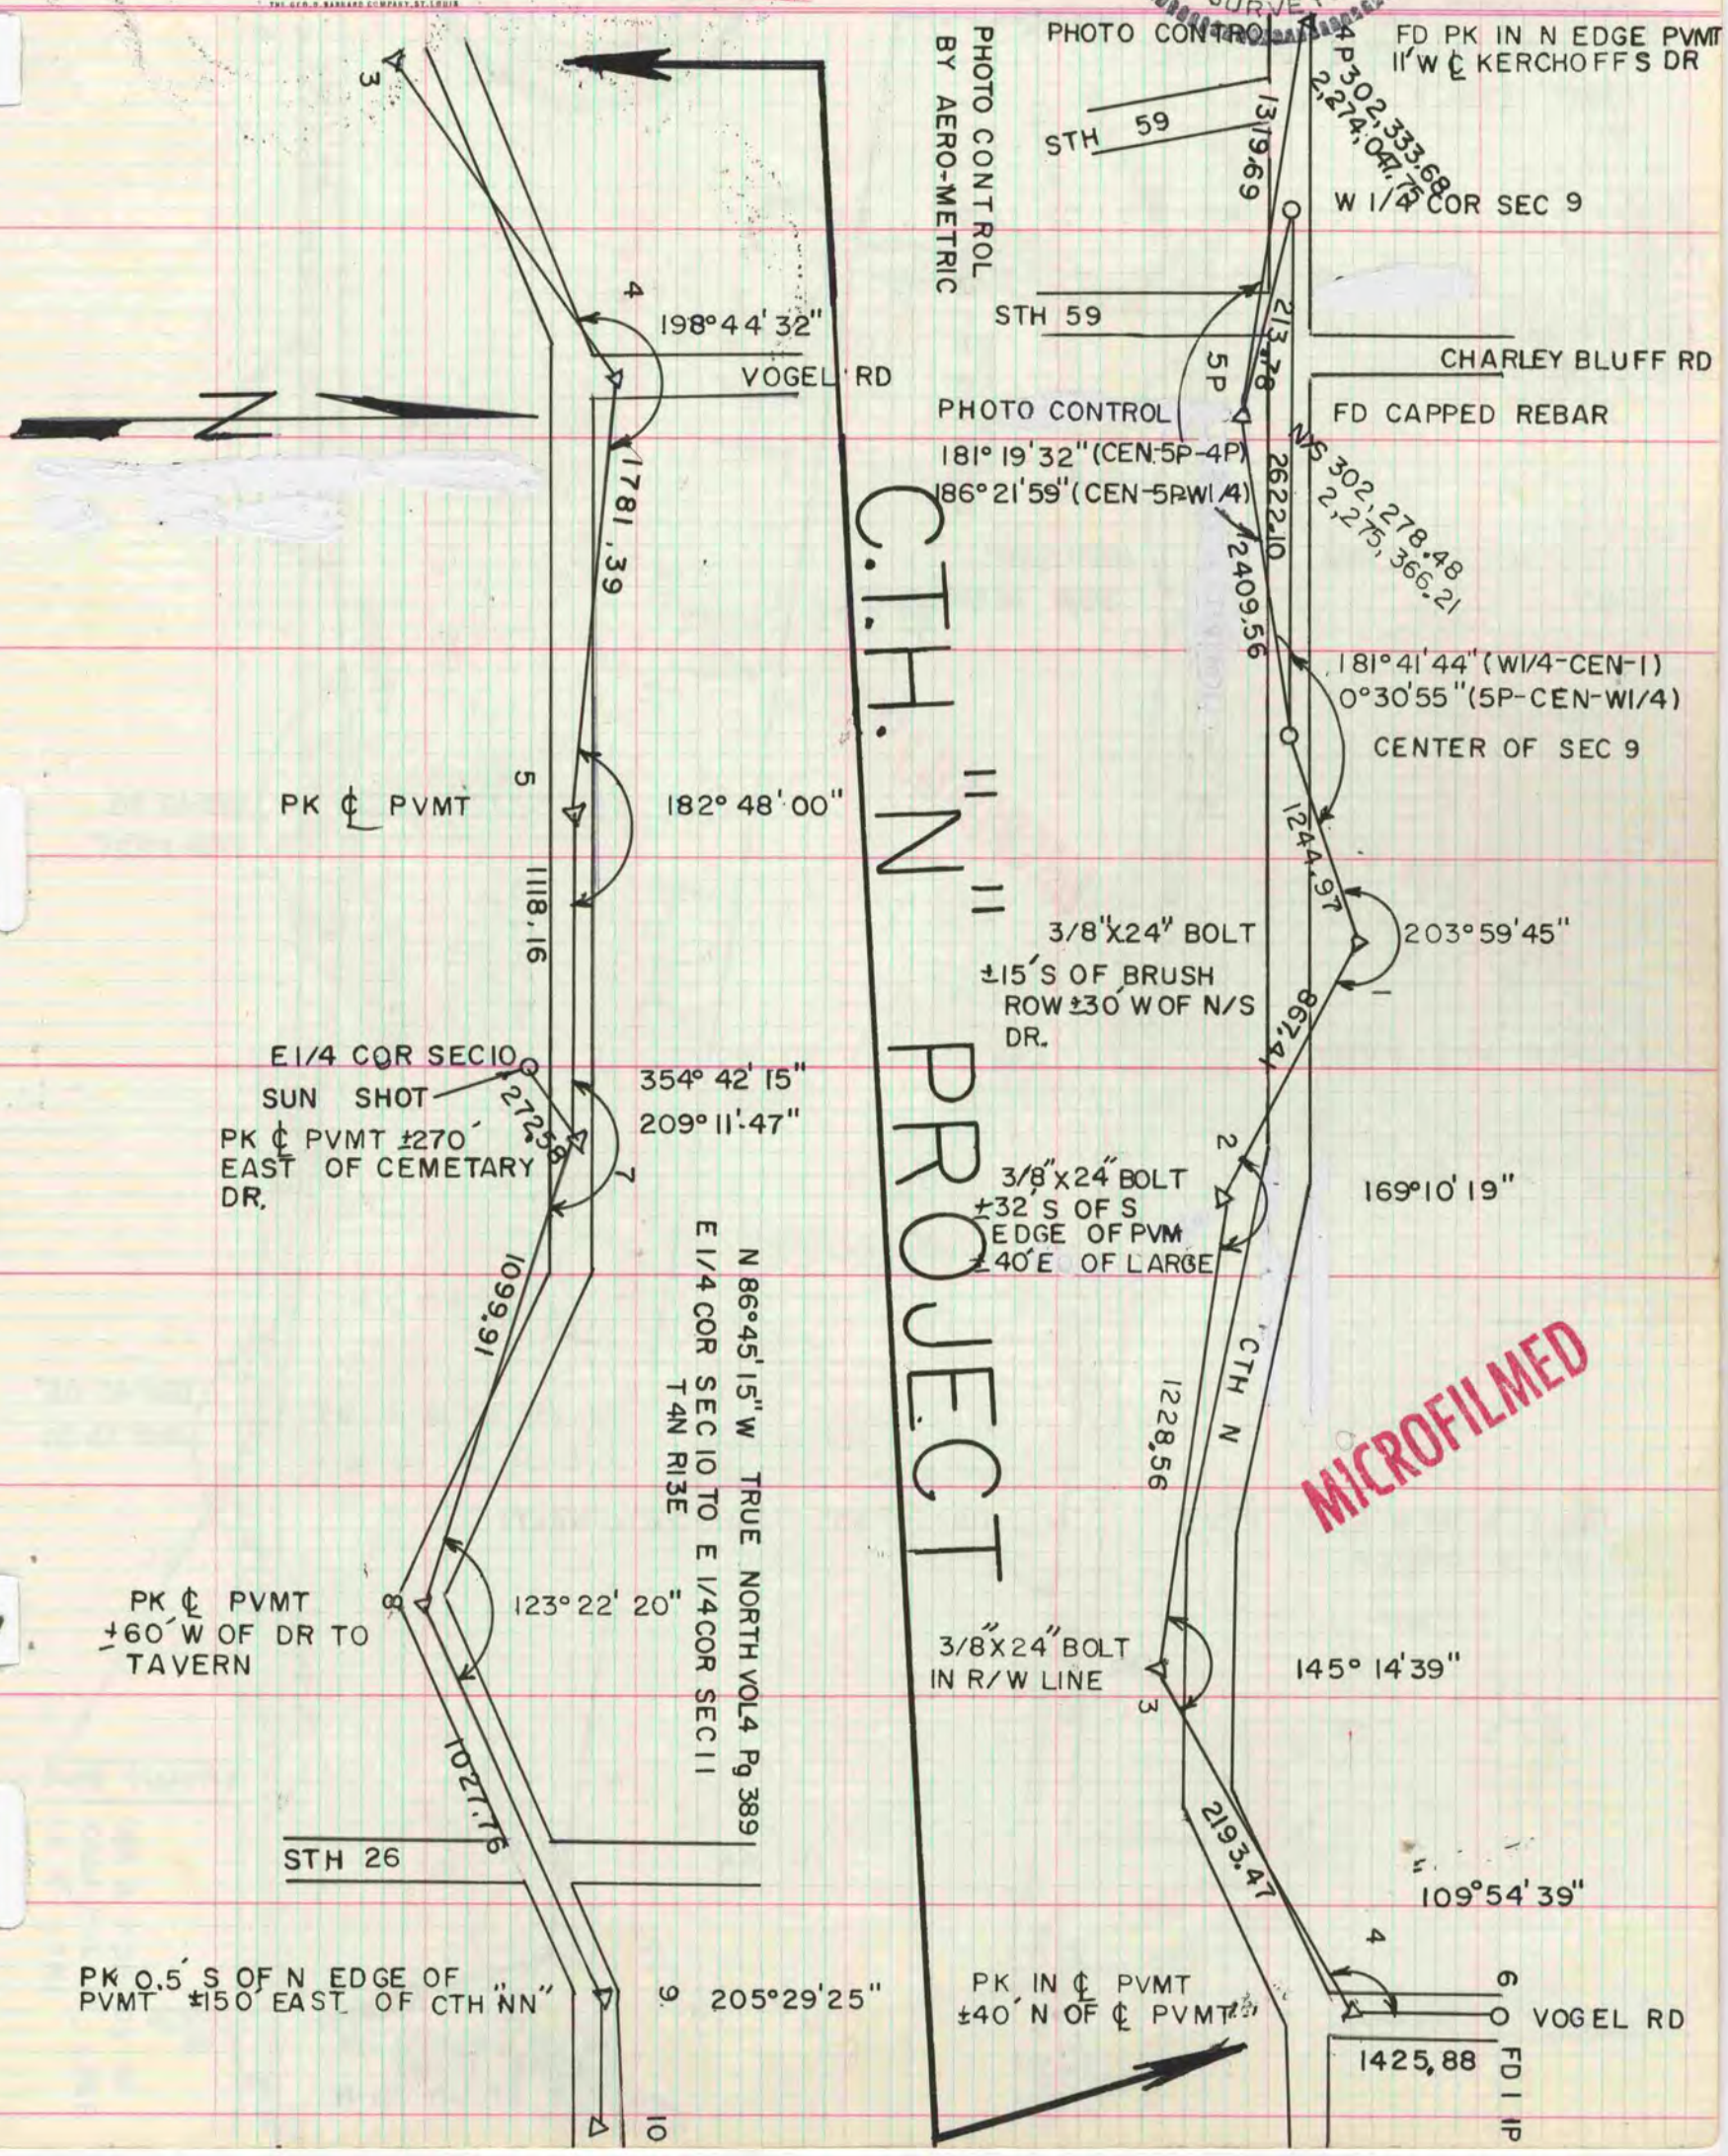
THE GEO. B. BARGARD COMPANY, ST. LOUIS